

WALTERS-LENOCI RESERVE PATH

735 STOWELL AVE
STREAMWOOD, IL 60107



LOCATION MAP

INDEX OF SHEETS

- G-0 COVER SHEET
- S-1 SITE SURVEY
- L-1 TYPICAL SECTION
- L-2 LAYOUT PLAN
- XS-1 TO XS-3 CROSS SECTIONS

ISSUED FOR 100% REVIEW

AUGUST 28TH, 2018

PREPARED FOR




250 S. IL ROUTE 59
BARTLETT, IL 60103

CIVIL ENGINEER



118 S. CLINTON ST
CHICAGO, IL 60661

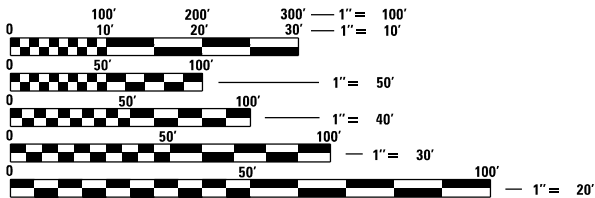

FULL SIZE PLANS HAVE BEEN PREPARED USING STANDARD ENGINEERING SCALES. REDUCED SIZED PLANS WILL NOT CONFORM TO STANDARD SCALES. IN MAKING MEASUREMENTS ON REDUCED PLANS, THE ABOVE SCALES MAY BE USED.

J.U.L.I.E.
JOINT UTILITY LOCATION INFORMATION FOR EXCAVATION
1-800-892-0123
OR 811



JORGE RUEDA, PE
NO. 062-068651
EXP. DATE 11/30/2019

SUMMARY OF QUANTITIES			
ITEM NO.	DESCRIPTION	UNIT	TOTAL
20200100	EARTH EXCAVATION	CU YD	285.0
21101505	TOPSOIL EXCAVATION AND PLACEMENT	CU YD	165.0
25000210	SEEDING, CLASS 2A	ACRE	0.1
25000310	SEEDING, CLASS 4 (MODIFIED)*	ACRE	0.1
25000322	SEEDING, CLASS 5A	ACRE	0.1
28001100	TEMPORARY EROSION CONTROL BLANKET	SQ YD	400.0
35100110	AGGREGATE BASE COURSE, TYPE A	CU YD	176.0
40600290	BITUMINOUS MATERIALS (TACK COAT)	POUND	6920.0
40603335	HOT-MIX ASPHALT SURFACE COURSE, MIX "D", N50	TON	90.0
60250200	CATCH BASINS TO BE ADJUSTED	EACH	1.0
A2006516	TREE, QUERCUS BICOLOR (SWAMP WHITE OAK), 2" CALIPER, BALLED AND BURLAPPED	EACH	1.0
A2000116	TREE, ACER X FREEMANII AUTUMN BLAZE (AUTUMN BLAZE FREEMAN MAPLE), 2" CALIPER, BALLED AND BURLAPPED	EACH	2.0
20201200	REMOVAL AND DISPOSAL OF UNSUITABLE MATERIAL	CU YD	13.0

NOTE: WORK SHALL BE IN ACCORDANCE WITH THE APRIL 2016 ILLINOIS DEPARTMENT OF TRANSPORTATION STANDARD SPECIFICATIONS FOR ROAD AND BRIDGE CONSTRUCTION.

SEEDING CLASS 4 SHALL BE MODIFIED TO EXCLUDE PERENNIAL RYEGRASS. ALL OTHER SEEDS SHALL BE PER THE STANDARD SPECIFICATION.

CONTRACT NO.

Model Default:
FILE NAME: \\CURRENT PROJECTS\\Active\\1801000_Hanover_Township\\07 Design Information\\07a Computer files\\Site\\SITE SURVEY.dgn

PROJECT SURVEY CONTROL POINTS
CP 01 CP 02
N 1943972.11 N 1943942.71
E 1030471.54 E 1030532.23
ELEV.= 812.135 ELEV.= 810.678

VERTICAL CONTROL
VERTICAL CONTROL BASED ON NORTH
AMERICAN DATUM 1988 (NAD 88) DERIVED
FROM GPS RTK OBSERVATIONS, USING THE
GEOID12A MODEL

CP 01 ELEV.=812.135
MANHOLE LID

CP 02 ELEV.=810.678
MANHOLE LID

LEGEND

UTILITY POLE
UTILITY POLE
TREE
CATCH BASIN
MANHOLE
STORM SEWER
FENCE

2im
GROUP
2IM Group, LLC
118 South Clinton St.
Suite 350
Chicago, IL 60661

USER NAME = jorger	DESIGNED - JR	REVISED -
	DRAWN - JG	REVISED -
PLOT SCALE = 40,0000 ' / in.	CHECKED - JR	REVISED -
PLOT DATE = 8/28/2018	DATE - 8/28/2018	REVISED -

**HANOVER TOWNSHIP
STREAMWOOD, IL**



**LENOCI RESERVE PATH
SITE SURVEY**

SCALE: 40,0000 ' / in. SHEET 2 OF 7 SHEETS STA. TO STA.

0 20 40 60
SCALE IN FEET

	COUNTY	TOTAL SHEETS	SHEET NO.
	COOK	7	2
	CONTRACT NO.		

S-1

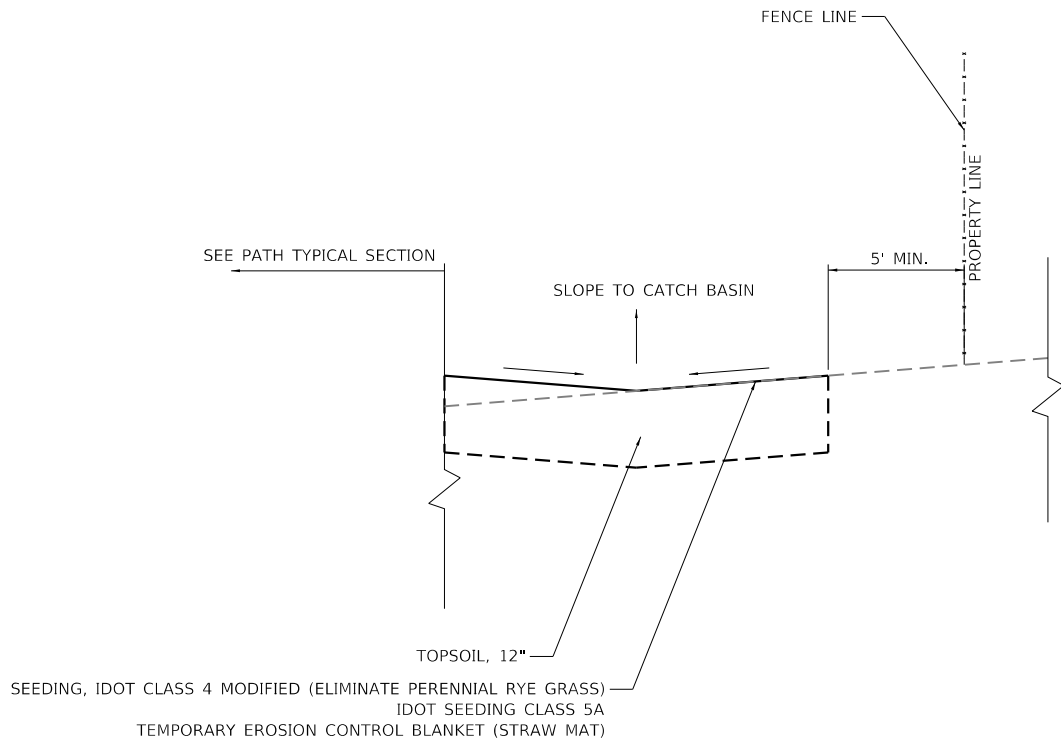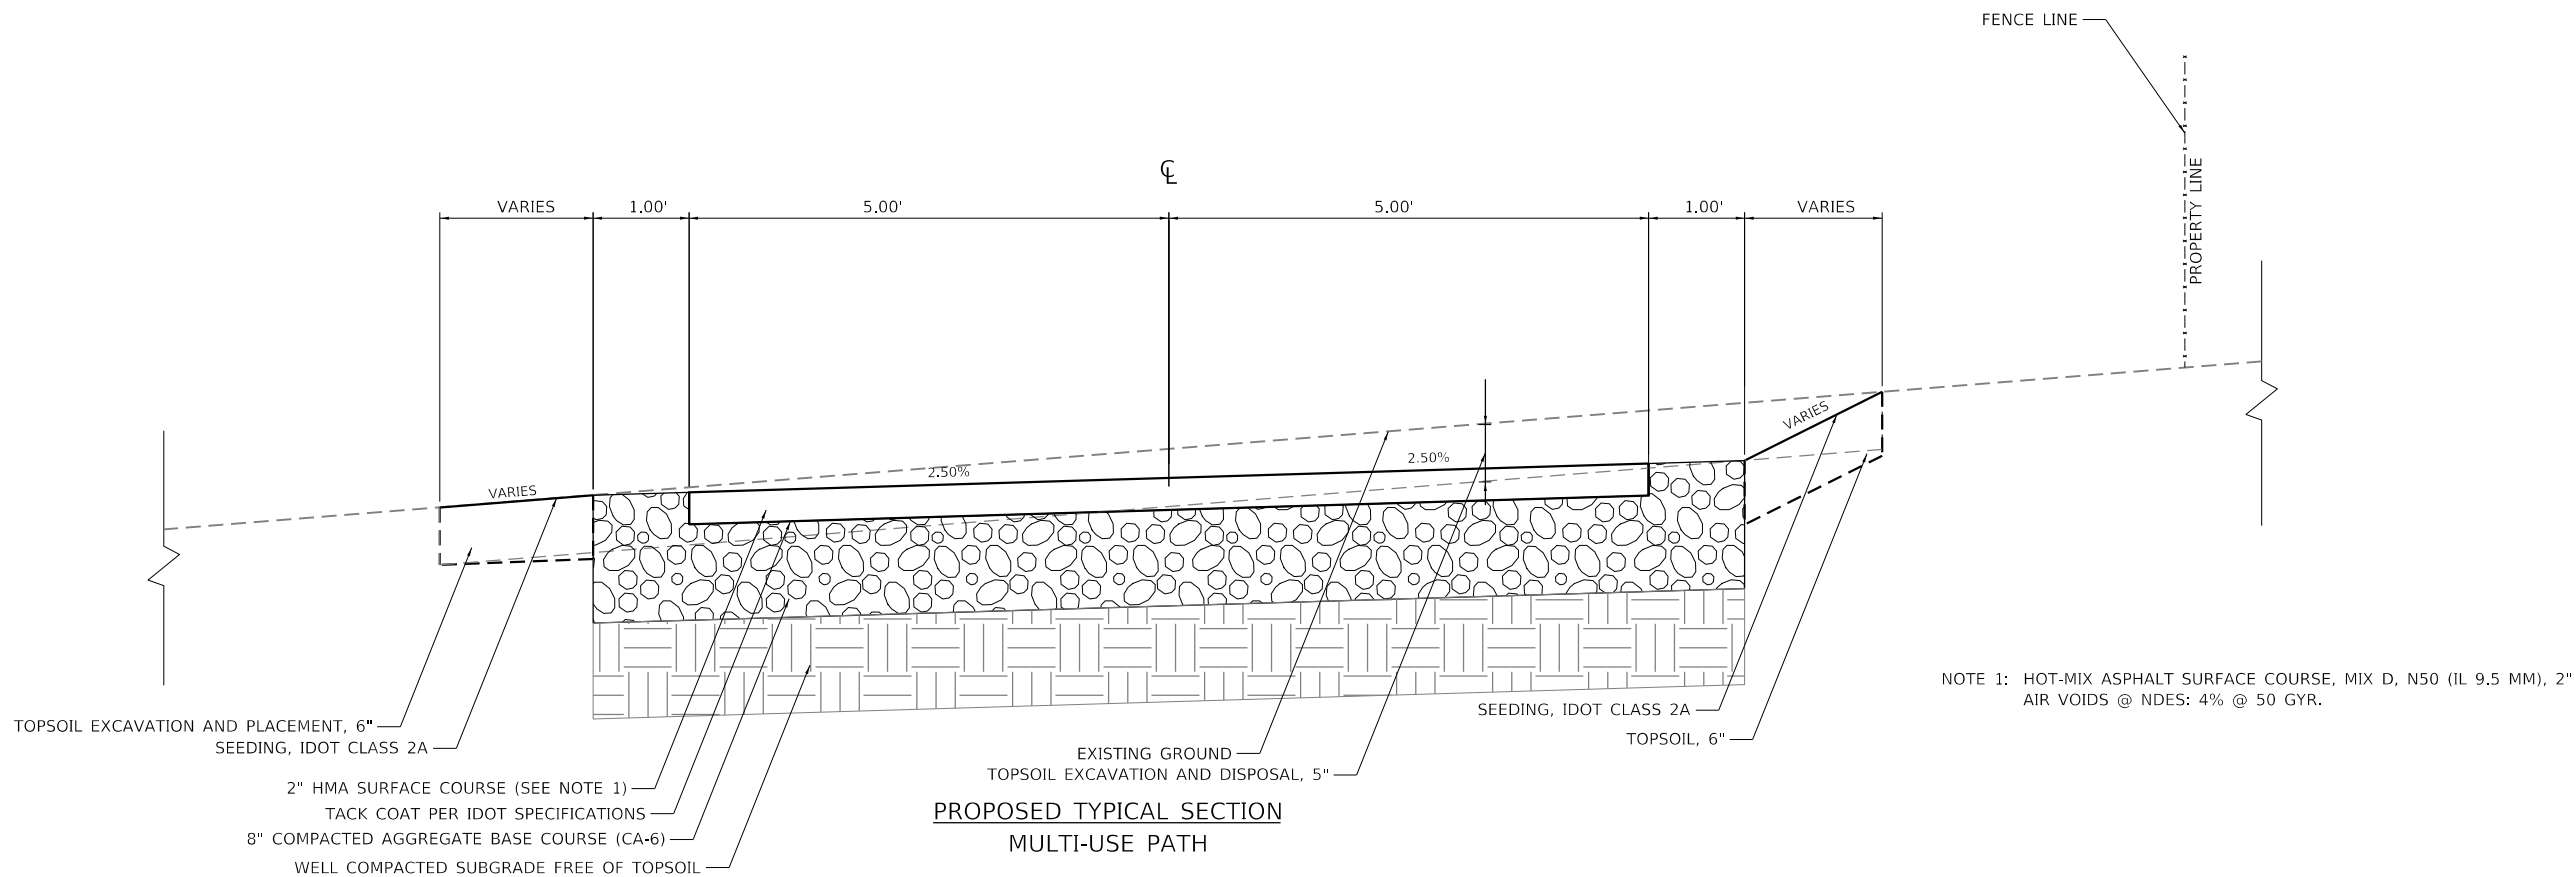

MODEL Default: FILE Name: \\CURRENT PROJECTS\\Active\\1801000_Hanover_Township\\07 Design Information\\07g Computer files\\Sheet\\TYPICAL SECTIONS.dgn



2IM Group, LLC
118 South Clinton St.
Suite 350
Chicago, IL 60661

USER NAME = jorger	DESIGNED - JR	REVISED -
	DRAWN - JG	REVISED -
PLOT SCALE = 40,0000 ' / in.	CHECKED - JR	REVISED -
PLOT DATE = 8/28/2018	DATE - 8/28/2018	REVISED -

HANOVER TOWNSHIP
STREAMWOOD, IL

LENOCI RESERVE PATH
TYPICAL SECTIONS

SCALE: 40,0000 ' / in. SHEET 3 OF 7 SHEETS STA. TO STA.

				L-1
	COUNTY	TOTAL SHEETS	SHEET NO.	
	COOK	7	3	
	CONTRACT NO.			

Model Default: \\lenoci\current\projects\active\1801000_hanover_township\l07_design_information\07a_computer_files\sheet\site_layout_plan.dgn



2im Group, LLC
118 South Clinton St.
Suite 350
Chicago, IL 60661

USER NAME	= jorger	DESIGNED -	JR	REVISED -	
DRAWN -	JG	REVISED -			
PLOT SCALE	= 40.0000 ' / in.	CHECKED -	JR	REVISED -	
PLOT DATE	= 8/28/2018	DATE	= 8/28/2018	REVISED -	

HANOVER TOWNSHIP
STREAMWOOD, IL

LENOCI RESERVE PATH
SITE LAYOUT PLAN

SCALE: 40.0000 ' / in. SHEET 4 OF 7 SHEETS STA. TO STA.

LEGEND	
NORTHING	YYYYYY.YY
EASTING	XXXXXXXX.XX
ELEVATION	ZZZ.ZZ



L-2

		COUNTY	TOTAL SHEETS	SHEET NO.
		COOK	7	4
		CONTRACT NO.		

FINAL SURVEY	SURVEYED _____	BY _____	DATE _____
	PLOTTED _____		
NOTE BOOK	TEMPLATE _____		
	AREAS _____		
NO. _____	AREAS CHECKED _____		

ORIGINAL SURVEY		BY _____	DATE _____
NOTE BOOK			
SURVEYED _____			
PLOTTED _____			
TEMPLATE _____			
AREAS _____			
AREAS CHECKED _____			
NO. _____			

MODEL: PrBL
FILE NAME: H:\CURRENT PROJECTS\Active\1801000 Hanover Township\p07 Design Information\07g Computer files\Corridor.dgn



2IM Group, LLC
118 South Clinton St.
Suite 350
Chicago, IL 60661

USER NAME = jorger	DESIGNED - JR
	DRAWN - JR
PLOT SCALE = 10,0000 ' / in.	CHECKED - LSM
PLOT DATE = 8/28/2018	DATE - 8/28/2018







REVISED	-
REVISED	-
REVISED	-
REVISED	-

**HANOVER TOWNSHIP
STREAMWOOD, IL**

LENOCI RESERVE PATH CROSS SECTIONS			
SCALE: 10,000 ' / in.	SHEET 5	OF 7 SHEETS	STA. 10+00.00 R1 TO STA. 12+50.00 R1

LENOCI RESERVE PATH CROSS SECTIONS

	SECTION	COUNTY	TOTAL SHEETS	SHEET NO.
		COOK	7	5
		CONTRACT NO.		

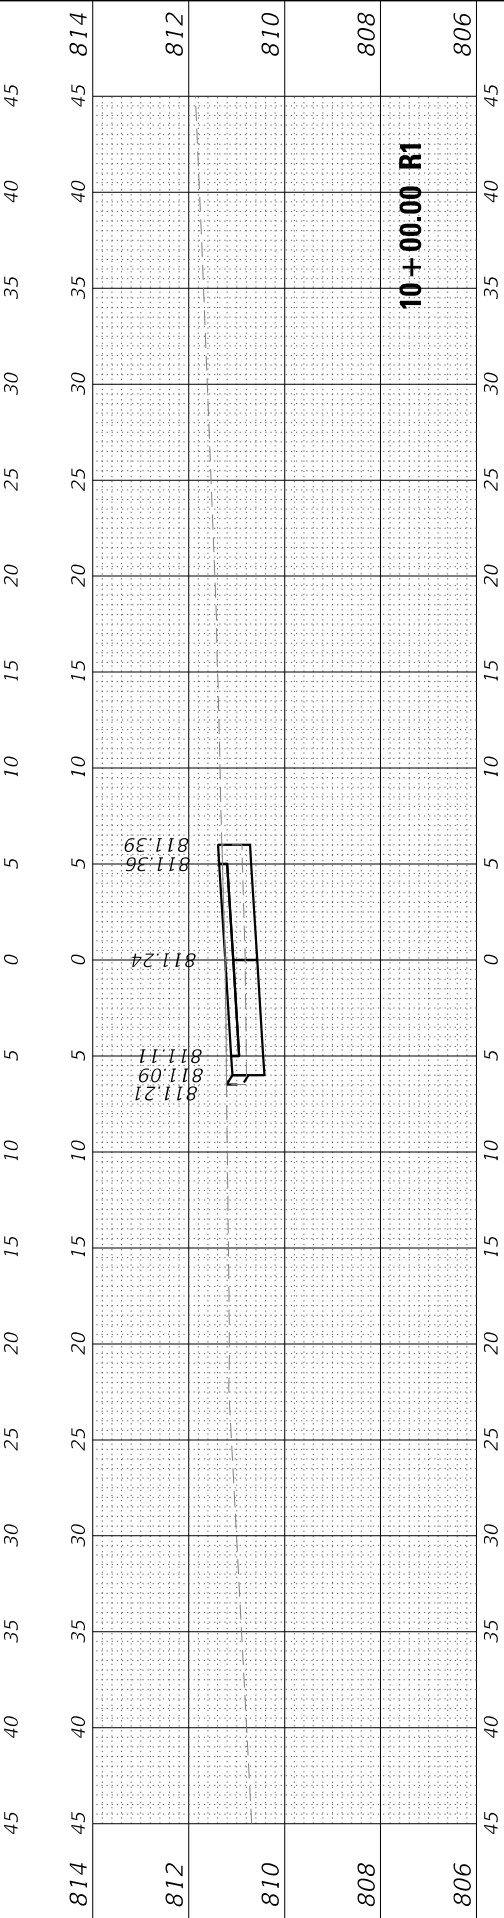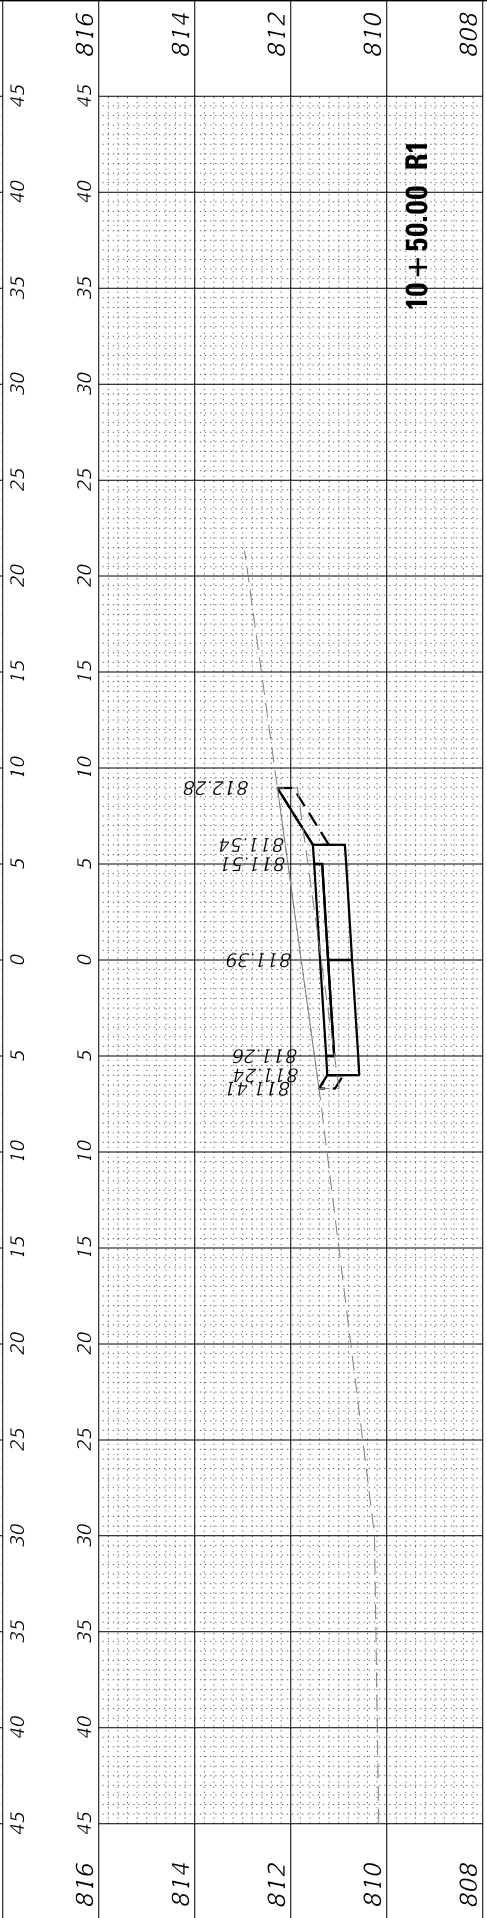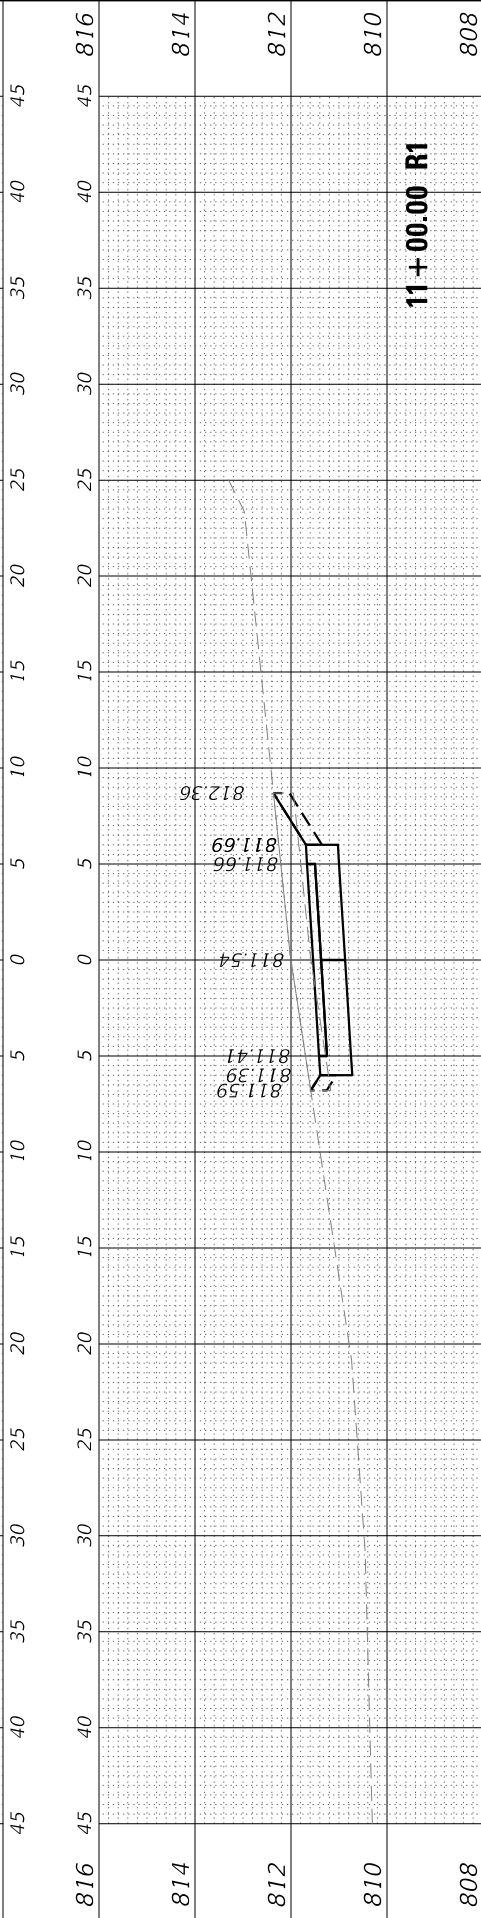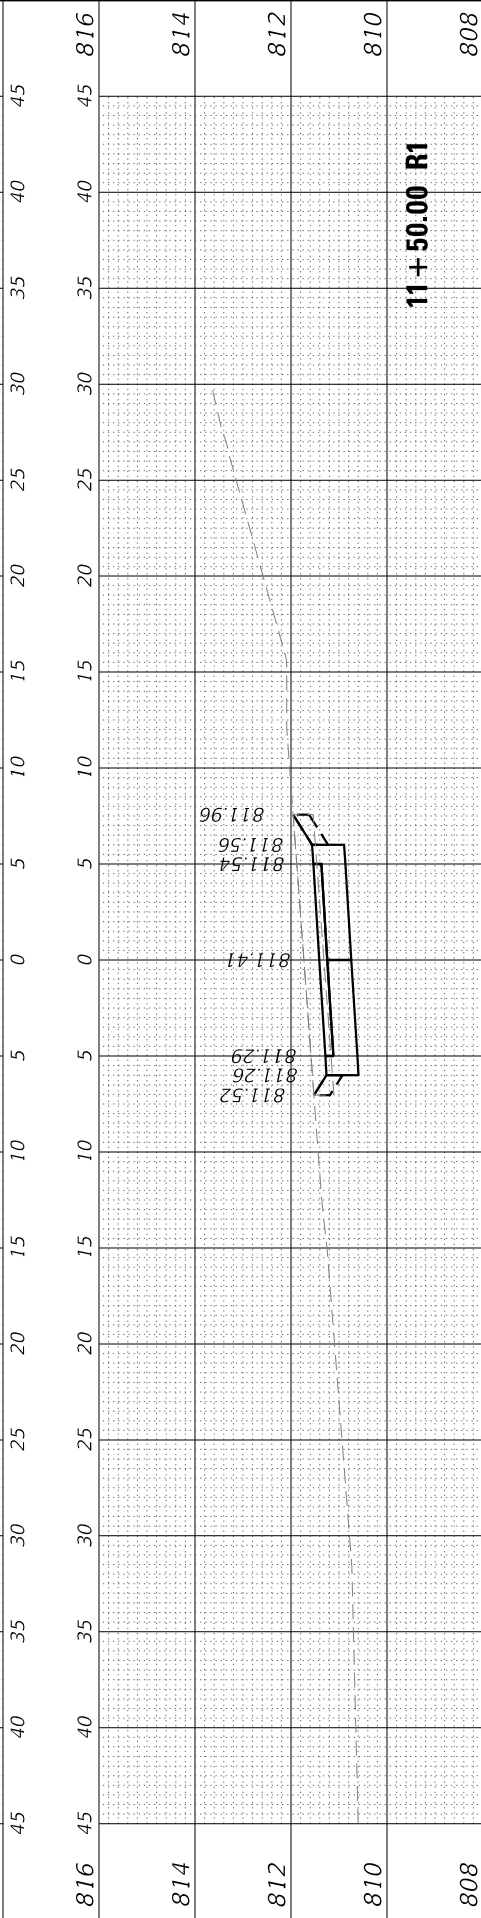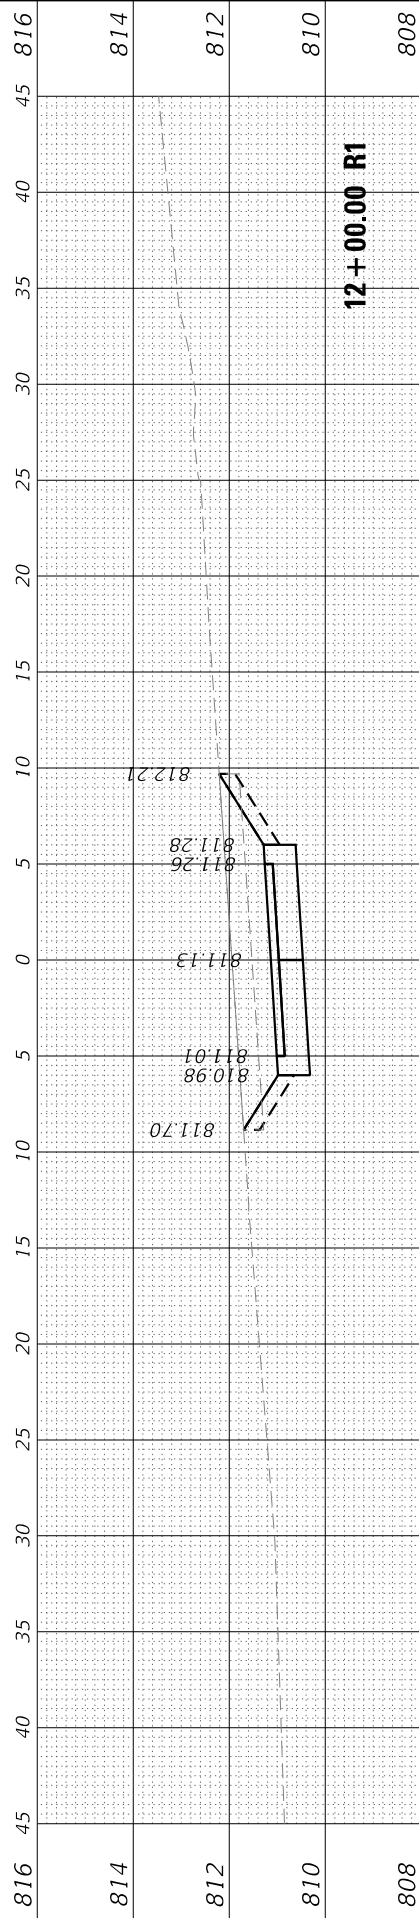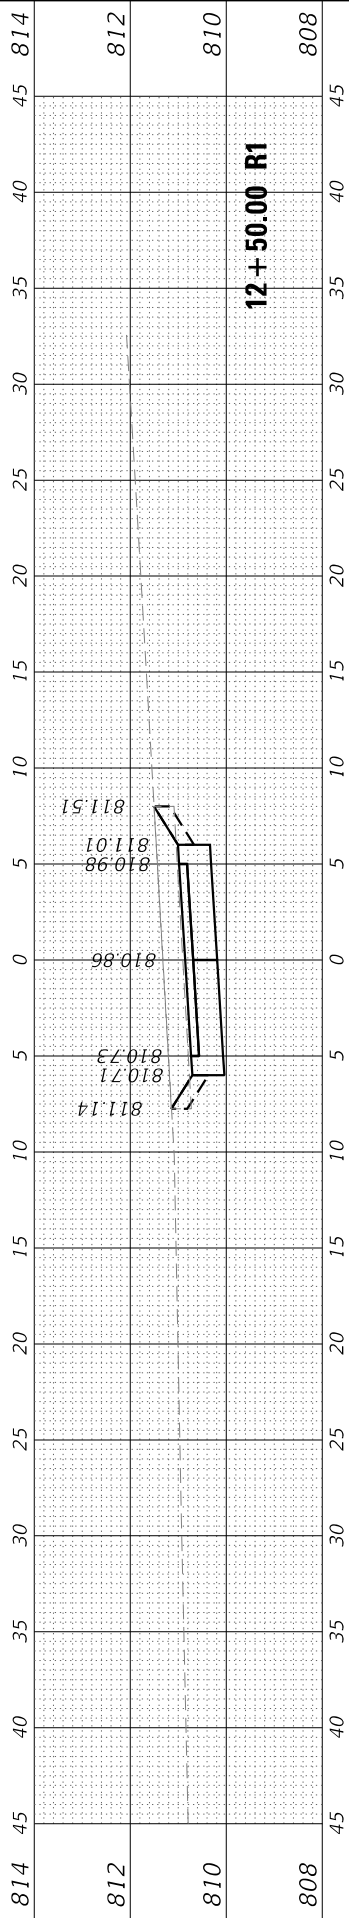

XS-1

FINAL SURVEY NOTE BOOK NO.	SURVEYED PLOTTED TEMPLATE AREAS CHECKED	BY	DATE

ORIGINAL SURVEY NOTE BOOK NO.	SURVEYED PLOTTED TEMPLATE AREAS CHECKED	BY	DATE

MODEL PBL
FILE NAME: INCURRANT PROJECTS\active\1801000_Hanover_Township\07_Design Information\07g_Computer files\Combidraw.dgn

2im
GROUP

2IM Group, LLC
118 South Clinton St.
Suite 350
Chicago, IL 60661

USER NAME	= jorger	DESIGNED	- JR
		DRAWN	- JR
PLOT SCALE	= 10.0000 ' / in.	CHECKED	- LSM
PLOT DATE	= 8/28/2018	DATE	- 8/28/2018








REVISED	-
REVISED	-
REVISED	-
REVISED	-

HANOVER TOWNSHIP
STREAMWOOD, IL

SCALE: 10.0000 ' / in. SHEET 6 OF 7 SHEETS STA. 13+00.00 R1 TO STA. 16+00.00 R1

LENOCI RESERVE PATH
CROSS SECTIONS

	SECTION	COUNTY	TOTAL SHEETS	SHEET NO.
		COOK	7	6
		CONTRACT NO.		

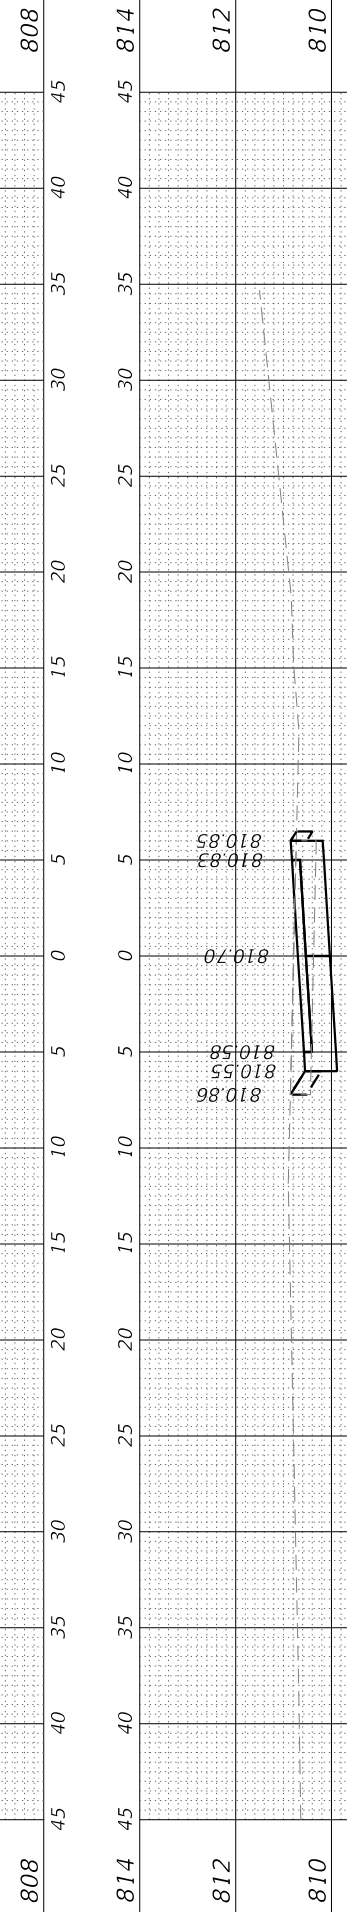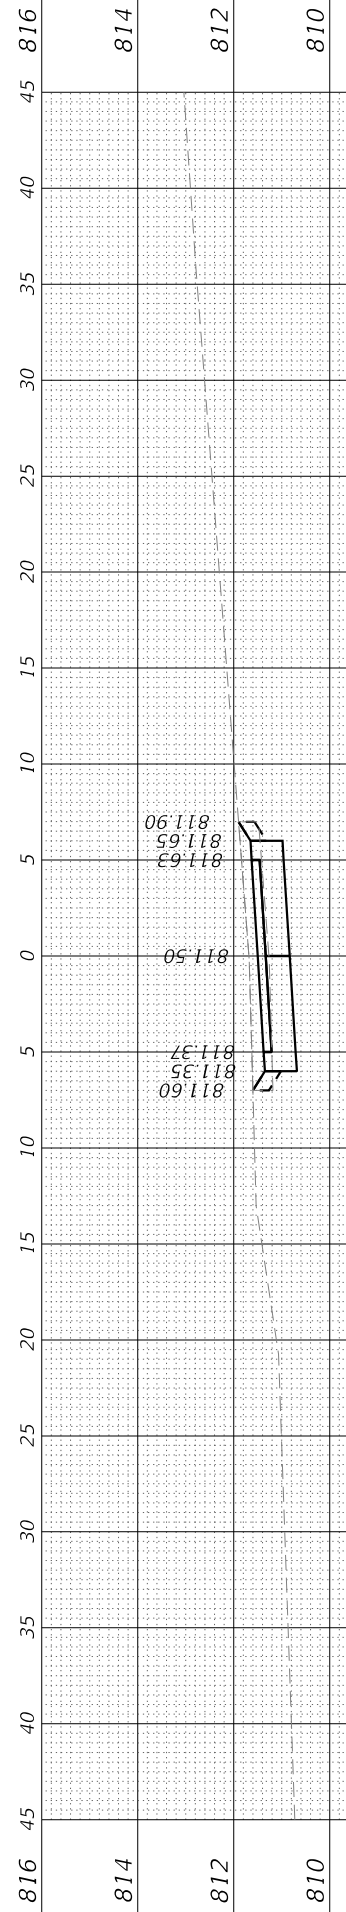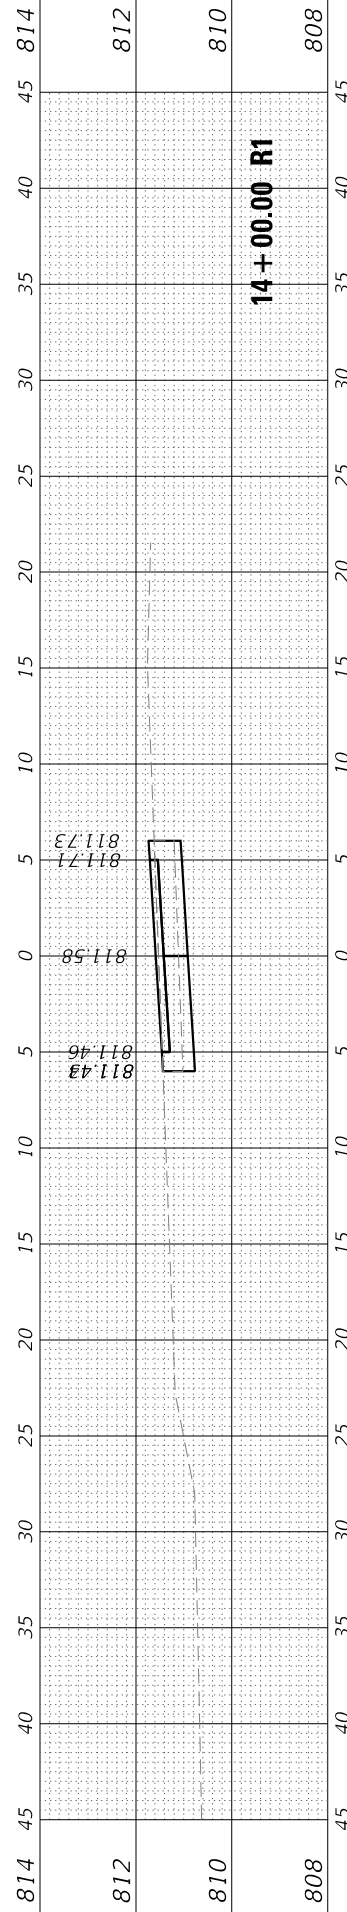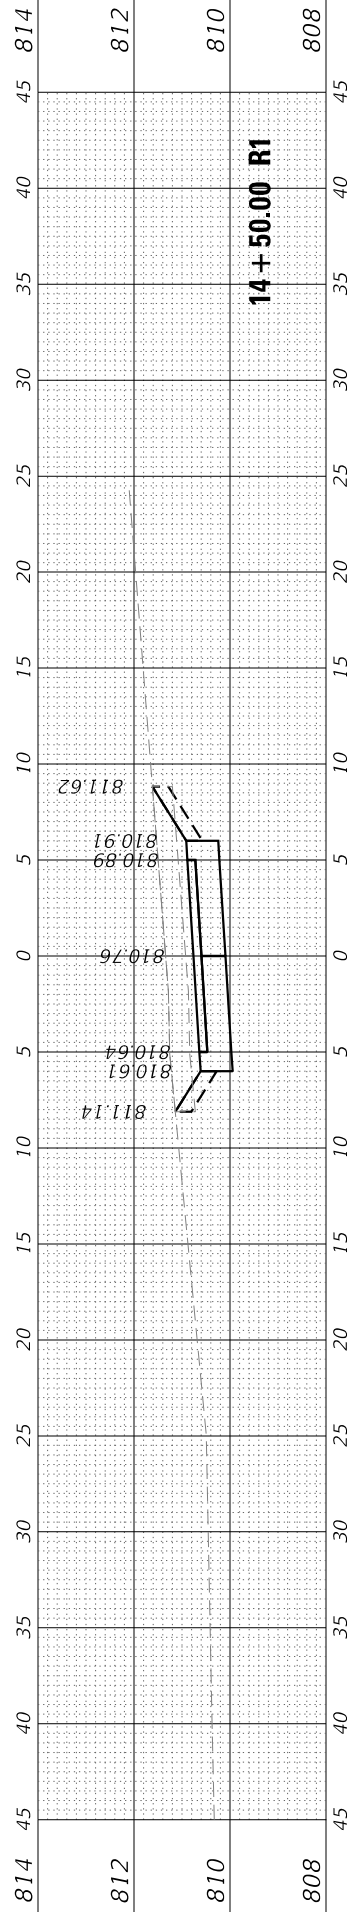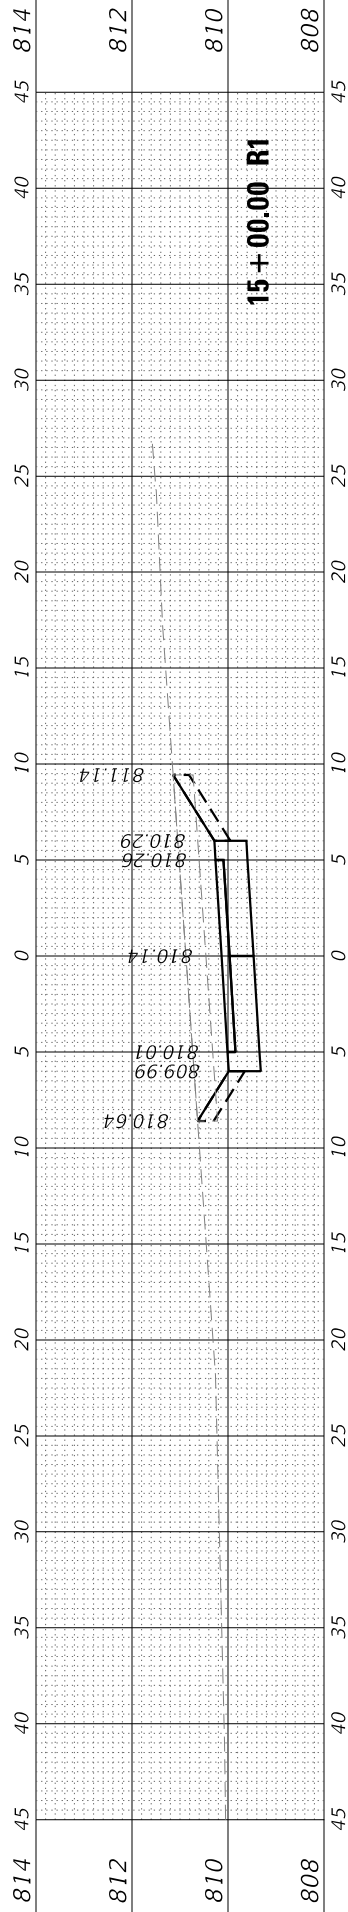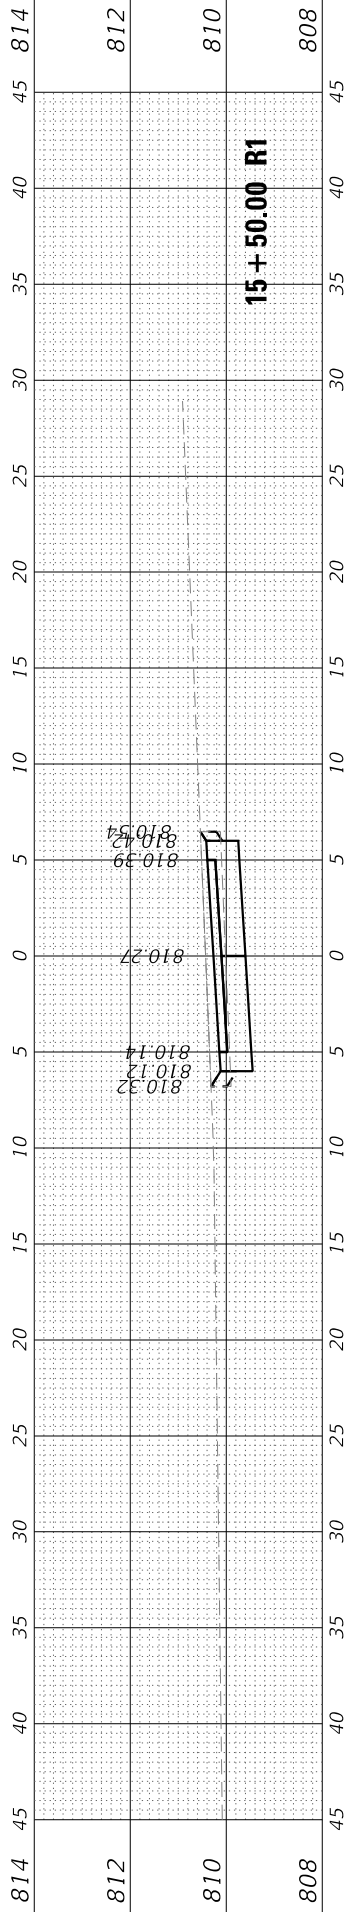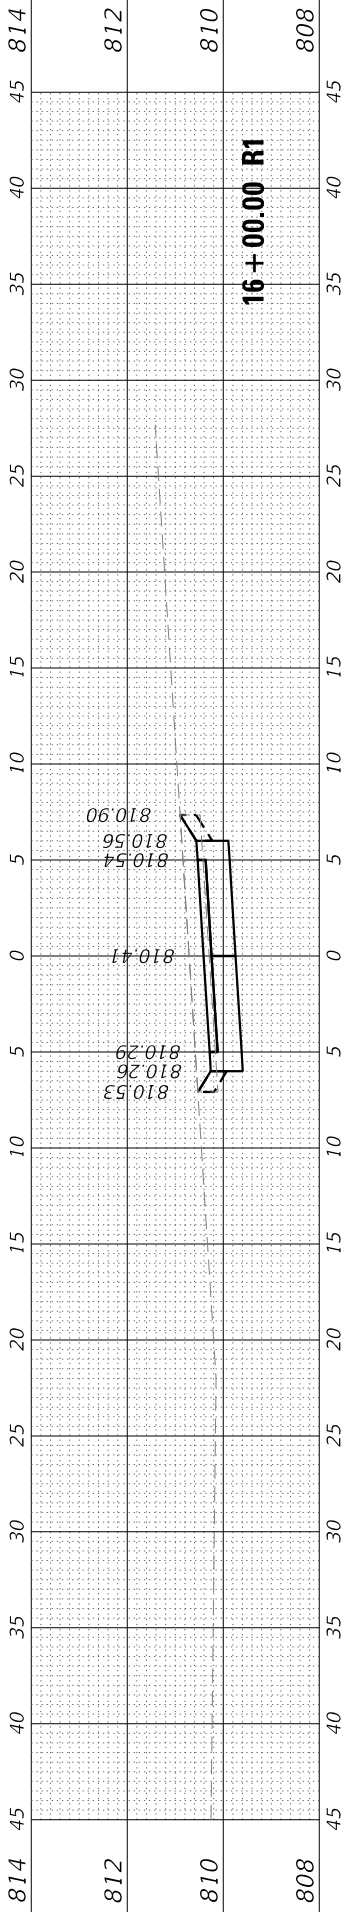

XS-2

FINAL SURVEY NO.	SURVEYED NOTE BOOK	BY	DATE

ORIGINAL SURVEY NO.	SURVEYED NOTE BOOK	BY	DATE

MODEL PBL
FILE NAME: HANOVER TOWNSHIP PROJECTS\active\1801000_Hanover_Township\07_Design Information\07g_Computer_files\Combor.dgn



2IM Group, LLC
118 South Clinton St.
Suite 350
Chicago, IL 60661

USER NAME = jorger	DESIGNED - JR	REVISED -
	DRAWN - JR	REVISED -
PLOT SCALE = 10.0000 ' / in.	CHECKED - LSM	REVISED -
PLOT DATE = 8/28/2018	DATE - 8/28/2018	REVISED -

HANOVER TOWNSHIP
STREAMWOOD, IL

LENOCI RESERVE PATH
CROSS SECTIONS

SCALE: 10.0000 ' / in. SHEET 7 OF 7 SHEETS STA. 16+50.00 R1 TO STA. 17+46.31 R1

SECTION	COUNTY	TOTAL SHEETS	SHEET NO.
	COOK	7	7
	CONTRACT NO.		

